Elevation facing North East

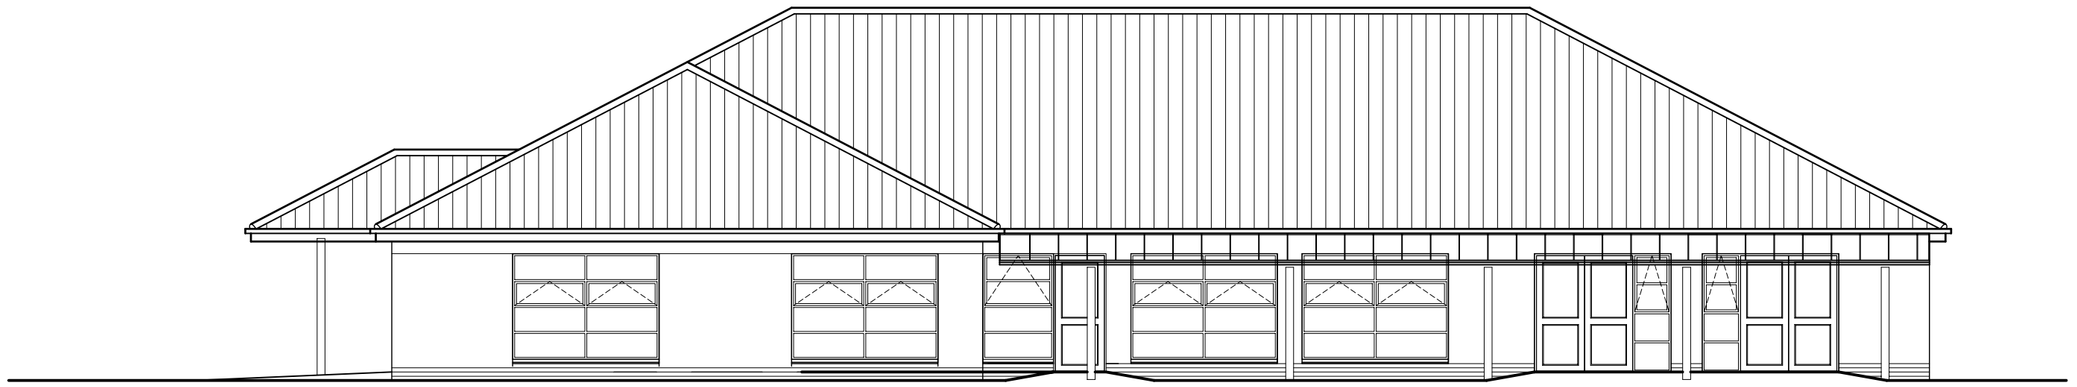

Elevation facing South East

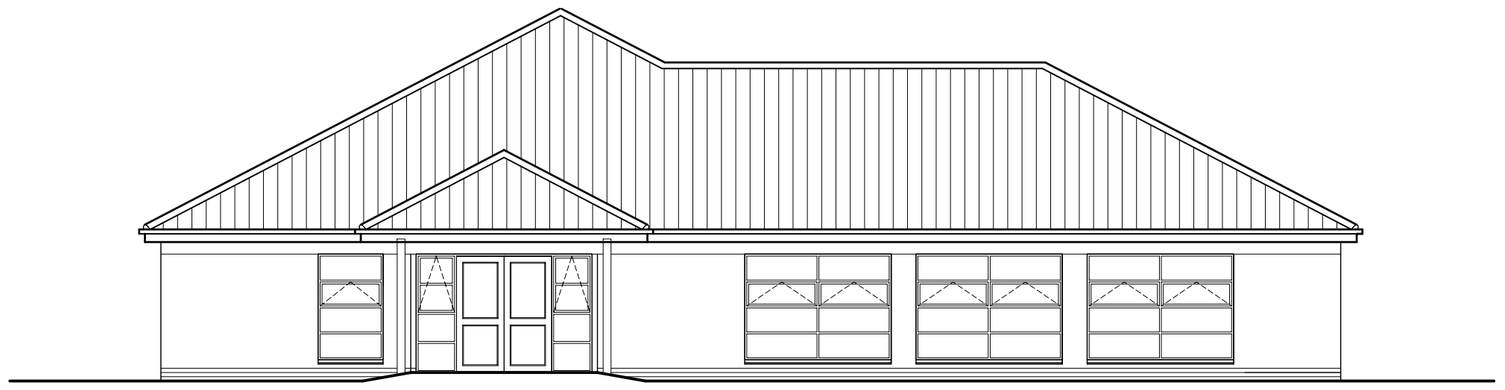

Elevation facing South West

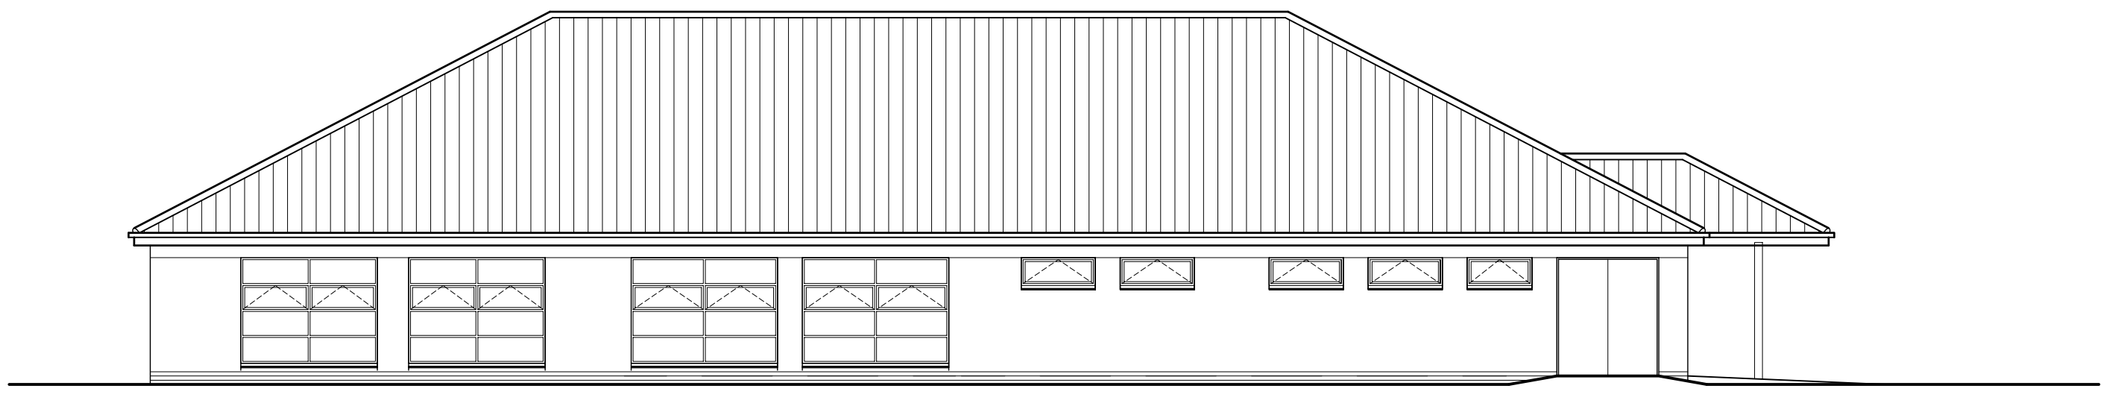

Elevation facing North West

All dimensions must be checked on site and not scaled from this drawing

© copyright

	Date	Revisions

piercy design

Architects ▪ Designers ▪ Project Managers ▪ Planning Supervisors

6 Wright Street
Kingston upon Hull
East Yorkshire
HU2 8HU

Telephone: 01482 326415
Fax : 01482 218001
E-mail : user@piercydesign.co.uk

Client

Nafferton Feofees Trust

Job Title

Nafferton Under Five's
Nursery and Community Hub
Bridlington Road
Nafferton

Drawing Title

Proposed Elevations

Status: Planning

Date: 24.11.09 | Scale: 1:100@A2

Drawn: CR | Checked: | Approved:

Drg No.: 29033/P03 | Rev.: